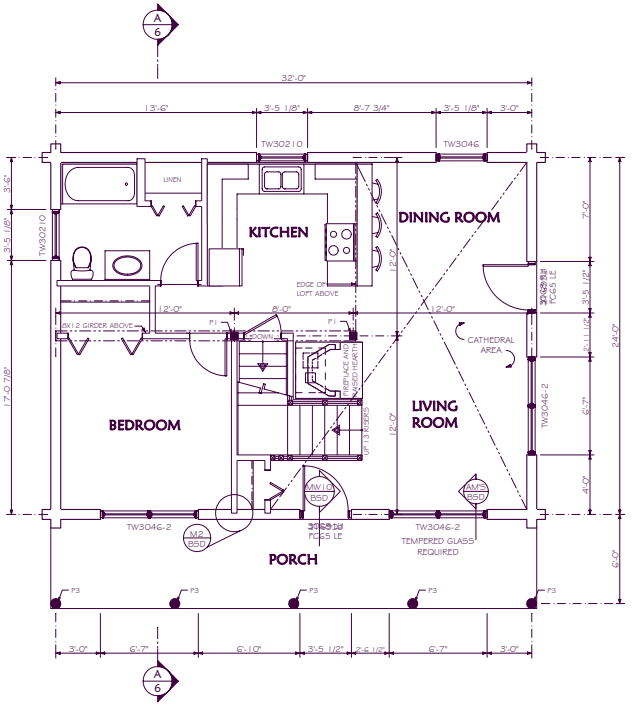

FIRST FLOOR PLAN

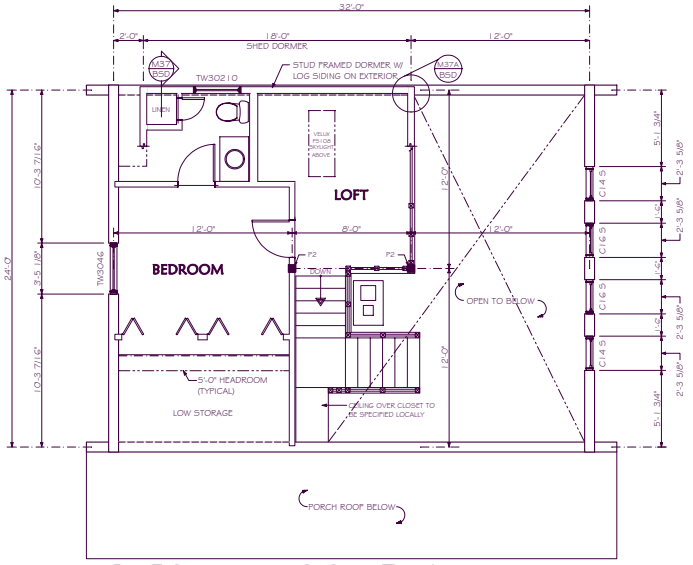

SECOND FLOOR PLAN

1. MILLWORK IN STUD FRAMED WALLS TO BE LOCATED @ SITE.

WINDOW SCHEDULE

QTY	MODEL #	EGRESS	MFG ROUGH OPENING	FRAMESTOCK DIM	# OF CRS	SCRIBE	MFG	UNIT TYPE	EXTERIOR COLOR	GLAZING	TEMPERED	GRILLES
2	C14 S		2'-0 5/8" X 4'-0 1/2"	2'-3 5/8" X 4'-3 1/2"	7	YES	ANDERSEN	CASEMENT	FOREST GREEN	HP		
2	C16 S		2'-0 5/8" X 5'-0 3/8"	2'-3 5/8" X 5'-3 3/8"	11		ANDERSEN	CASEMENT	FOREST GREEN	HP		
2	TW3021O		3'-2 1/8" X 3'-1 1/4"	3'-5 1/8" X 3'-4 1/4"	6		ANDERSEN	TILT-WASH DOUBLE HUNG	FOREST GREEN	HP		
1	TW3021O		3'-2 1/8" X 3'-1 1/4"	N.A.	N.A.		ANDERSEN	TILT-WASH DOUBLE HUNG	FOREST GREEN	HP		
2	TW3046	YES	3'-2 1/8" X 4'-9 1/4"	3'-5 1/8" X 5'-0 1/4"	9		ANDERSEN	TILT-WASH DOUBLE HUNG	FOREST GREEN	HP		
2	TW3046-2	YES	6'-3 15/16" X 4'-9 1/4"	6'-7" X 5'-0 1/4"	9		ANDERSEN	TILT-WASH DOUBLE HUNG	FOREST GREEN	HP		
1	TW3046-2	YES	6'-3 15/16" X 4'-9 1/4"	6'-7" X 5'-0 1/4"	9		ANDERSEN	TILT-WASH DOUBLE HUNG	FOREST GREEN	HP	YES	

EGRESS UNIT MEETS OR EXCEEDS THE FOLLOWING DIMENSIONS: CLEAR OPENABLE AREA OF 5.7 SQ. FT., CLEAR OPENABLE WIDTH OF 20" AND CLEAR OPENABLE HEIGHT OF 24".

SCRIBE INDICATES COURSE ABOVE UNIT TO BE CUT TO PROVIDE SETTLING SPACE ABOVE UNIT.

GRILLES INDICATE GRILLE OPTION ADDED. SEE PRICING FOR GRILLE TYPE.

TEMPERED GLAZING INDICATES TEMPERED OPTION ADDED

DOOR SCHEDULE

QTY	MODEL #	MFG ROUGH OPENING	FRAMESTOCK DIM	# OF CRS	SCRIBE	MFG	UNIT TYPE	GLAZING	EXTERIOR COLOR	GRILLES
1	3068 LH	3'-2 1/2" X 6'-10 1/2"	3'-5 1/2" X 7'-0"	12	YES	THERMA-TRU	ENTRY DOOR	LOW E	WOOD	
1	3068 RH	3'-2 1/2" X 6'-10 1/2"	3'-5 1/2" X 7'-0"	12	YES	THERMA-TRU	ENTRY DOOR	LOW E	WOOD	

SCRIBE INDICATES COURSE ABOVE UNIT TO BE CUT TO PROVIDE SETTLING SPACE ABOVE UNIT.

GRILLES INDICATE GRILLE OPTION ADDED. SEE PRICING FOR GRILLE TYPE.

POST AND SCREWJACK SCHEDULE

QTY	LABEL	MATERIAL TYPE	ROUGH LENGTH	WIDTH	HEIGHT	DIAMETER	SCREWJACK	SCREWJACK LOCATION	REMARKS
2	P1	GXG	8'	6"	6"	N.A.	2B	ABOVE	
2	P2	GXG	12'	6"	6"	N.A.	N.A.	N.A.	
5	P3	LOG	10'	N.A.	N.A.	8"	N.A.	N.A.	SHIMS REQUIRED FOR SETTLING

NOTE: ALL POSTS CUT TO LENGTH ON SITE. STOCK LENGTH IS LENGTH OF MATERIAL REQUIRED TO CUT ACTUAL POST.

N.A. BENEATH SCREWJACK LOCATION FIELD INDICATES SCREWJACK NOT REQUIRED.

SKYLIGHT SCHEDULE

QTY	CALLOUT	MFG	REMARKS
1	FS108	VELUX	

• DO NOT SCALE DIMENSIONS FROM BLUEPRINTS.
• PRIOR TO ORDERING MATERIALS TO BE SHIPPED BY OTHERS, THE CONTRACTOR MUST VERIFY ALL DIMENSIONS AND SHALL NOT RELY ON THE DIMENSIONS SHOWN ON THESE PLANS.
• THESE BLUEPRINTS MAY ONLY BE USED IN CONNECTION WITH THE EVALUATION AND PURCHASE OF ONE REAL LOG HOMES™ PRECUT LOG PACKAGE. NO OTHER USE OF THE PLANS IS ALLOWED.

THIS DRAWING OR THE UNDERLYING DESIGN CANNOT BE COPIED OR USED TO BUILD AN IDENTICAL OR SUBSTANTIALLY SIMILAR HOME. REGARDLESS OF CONSTRUCTION METHOD, WITHOUT TRADITIONAL LIVING, INC'S WRITTEN PERMISSION. COPYRIGHT © 2005 TRADITIONAL LIVING, INC.

REAL LOG HOMES™
Precut Log Home Packages

REVISIONS		
CDA	9/22/06	
CDA	10/6/07	

SCALE: 1/4" = 1'-0"
DATE: 7/11/06
DRN BY: CDA
CHKD BY: PMM

MODEL: CUSTOM ROCKVILLE #01-34
CLIENT: COONEY #10946
DRAWING: FLOOR PLANS & SCHEDULES

DRAWING NUMBER: 3
SHEET: 11